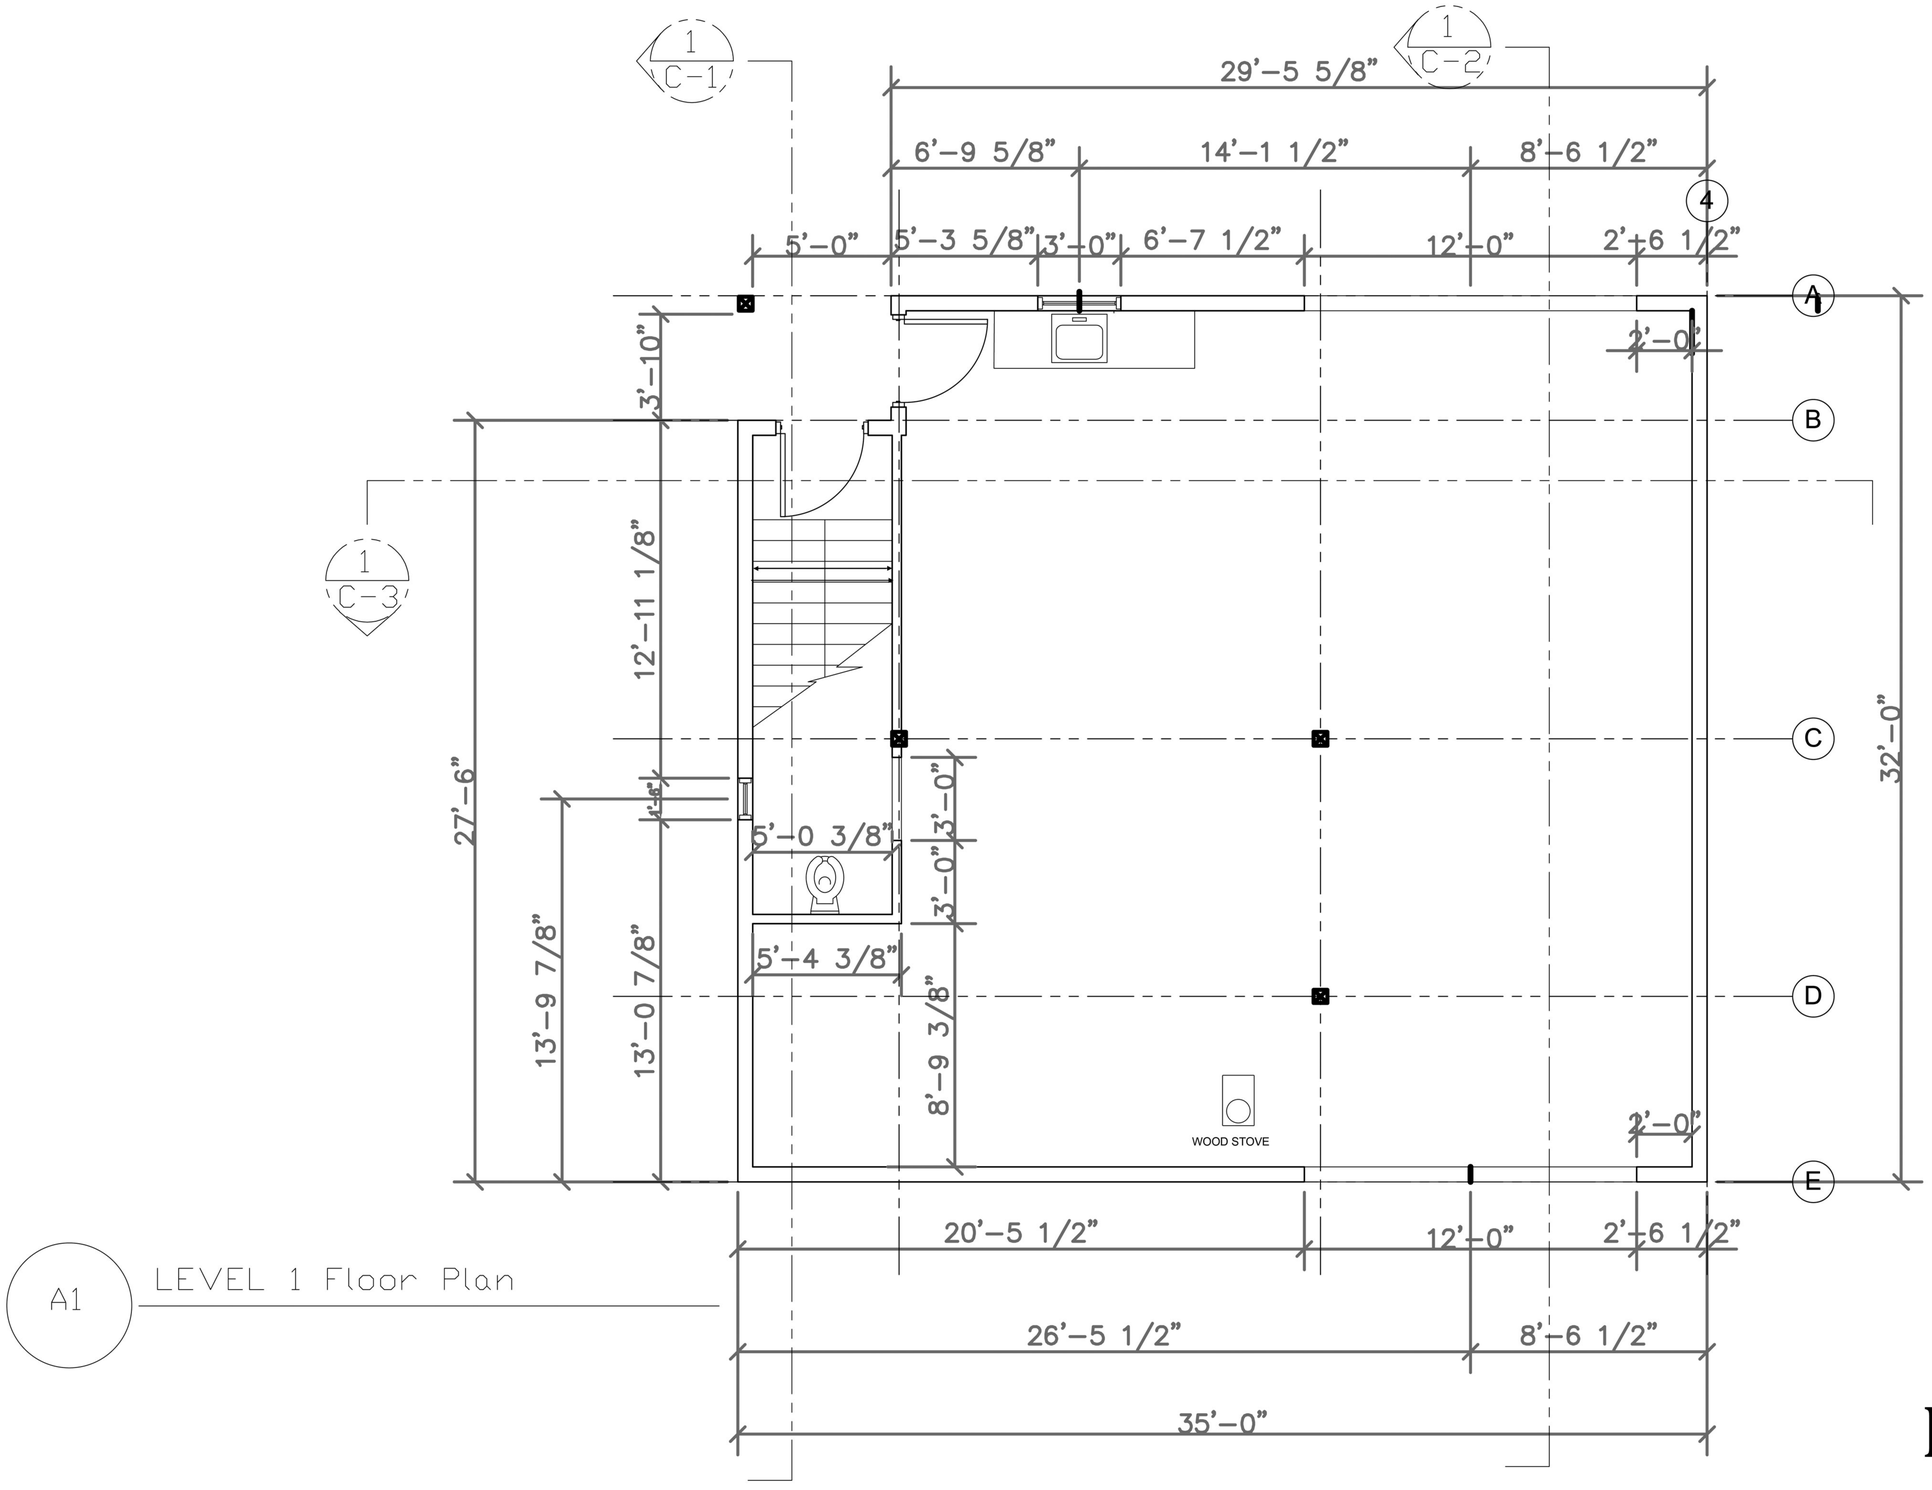


A1 LEVEL 1 Floor Plan

PG.1

CIRcle Designs
Commercial, Industrial & Residential
Interior Design
Renee K. Walsh
Principal
Professional Interior Designer, FL ID #5135

Drawn By Renee Walsh
4817 Shelburne Rd.
Radford, VA 24141
540-818-2079
reneewalsh12@gmail.com

The Woods Project
Kilmarnock, VA 22482

POC:Elizabeth Gruben
bettegruben@gmail.com
804-435-1863

SEAL:

PROJECT LOCATION:
Cobbs Hall Lane
Kilmarnock, VA 22482

DATE:
SEPT. 27, 2016

| Submission | Date |
|---|---|
| Construction set | 7/14/16 |
| Revision 1 | 7/23/16 |
| Revision 2 | 9/27/16 |
| | |
| | |
| | |
| | |

SCALE: 3/8" = 1'0"

SHEET NO. of 17

FILE NAME:
The Woods Proj 9-27-16