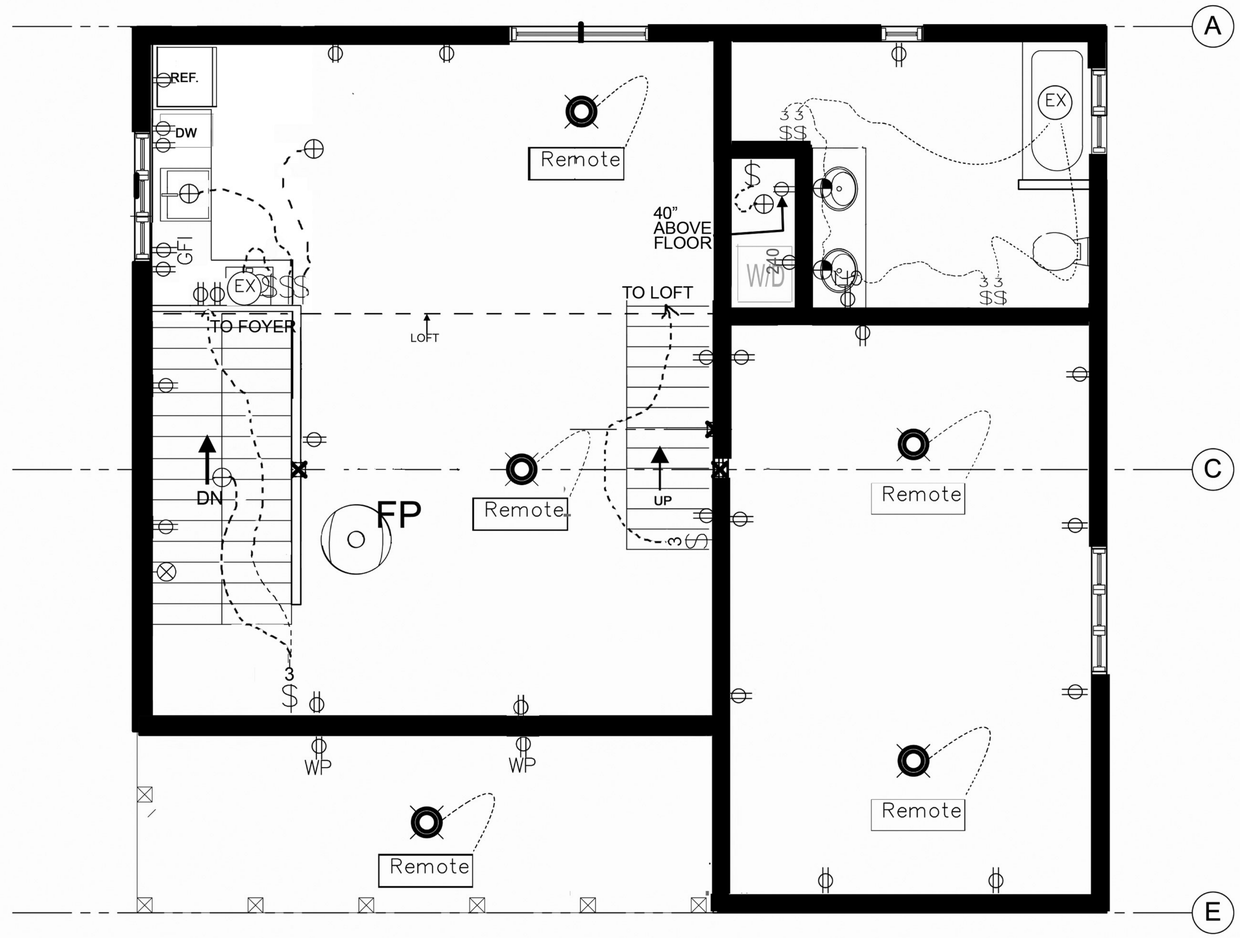

ELECTRICAL KEY

- 4– WAY SWITCH
- 3– WAY SWITCH
- SWITCH
- DUPLEX OUTLET
- GFI DUPLEX OUTLET
- DUPLEX OUTLET (WITH WATER PROOF COVER)
- CEILING LIGHT
- WALL LIGHT
- EXIT LIGHT (WITH BATTERY BACKUP)
- CEILING FAN/LIGHT
- RECESSED CAN LIGHT
- EXHAUST FAN WITH LIGHT

A10 LEVEL 2 ELECTRICAL PLAN

REVISED 01-18-2017

PG.16

The Woods Project
Kilmarnock, VA 22482

POC:Elizabeth Gruben
bettegruben@gmail.com
804-435-1863

SEAL:

PROJECT LOCATION:
198 Cobbs Hall LN
Kilmarnock, VA 22482

DATE: 01-18-2017

Submission	Date
Construction set	7/14/16
Revision 1	7/23/16
Revision 2	9/27/16
Revision 3	12/19/16
Revision 4	12/21/16
Revision 5	01/18/17

SCALE: 3/8" = 1'0"

SHEET NO. of 17

FILE NAME: 24X36-LEVEL2-EP-REV5.pdf