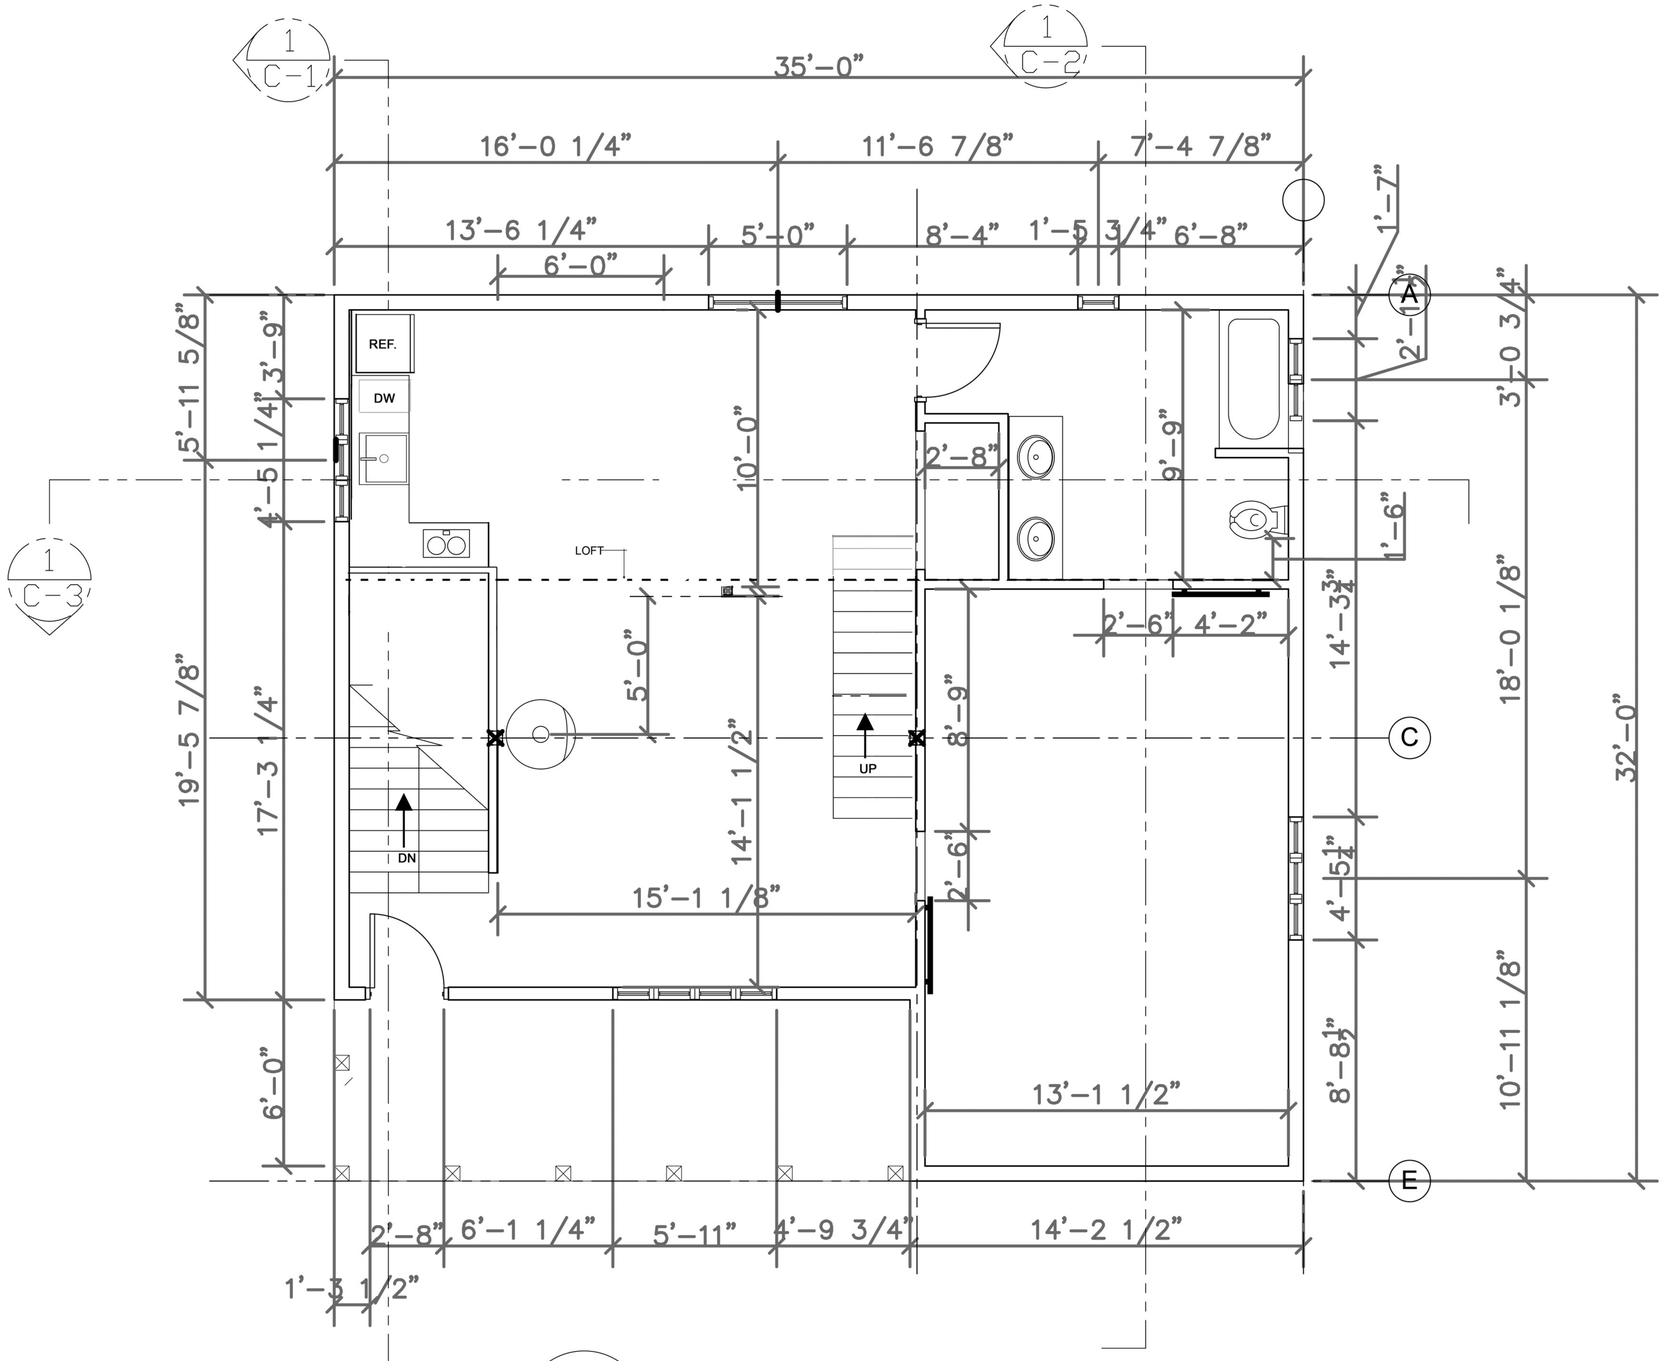

A2 LEVEL 2 Floor Plan

PG.2

REVISED 01-16-2017
STAIRS ADDED & KITCHEN MOVED

The Woods Project
Kilmarnock, VA 22482

POC:Elizabeth Gruben
bettegruben@gmail.com
804-435-1863

SEAL:

PROJECT LOCATION:
Cobbs Hall Lane
Kilmarnock, VA 22482

DATE:
January 16, 2017

Submission	Date
Construction set	7/14/16
Revision 1	7/23/16
Revision 2	9/27/16
Revision 3	01/16/17

SCALE: 3/8" = 1'0"

SHEET NO. of 17

FILE NAME:
24X36-LEVEL2-REV3.pdf